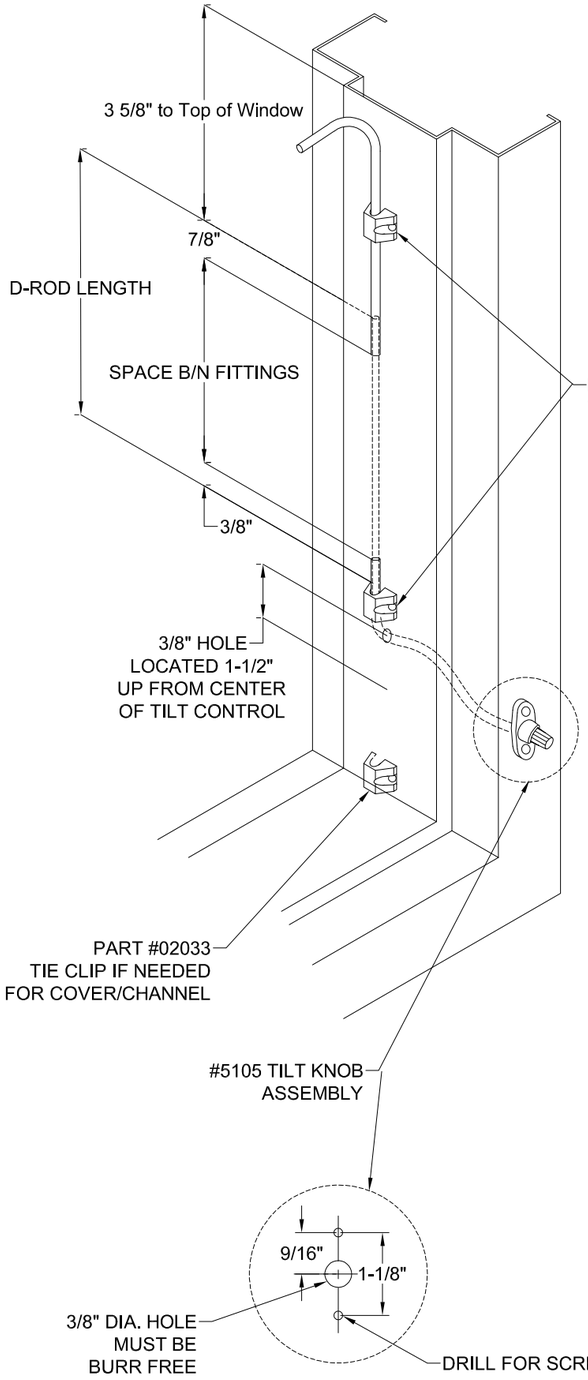

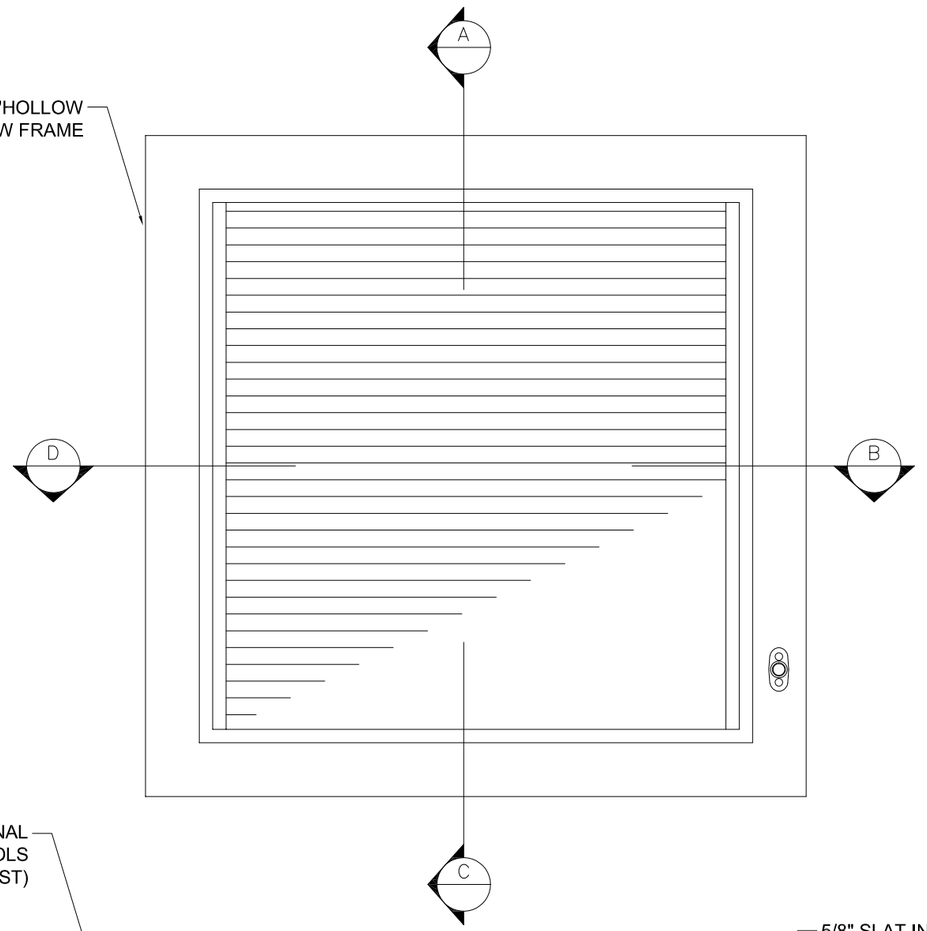

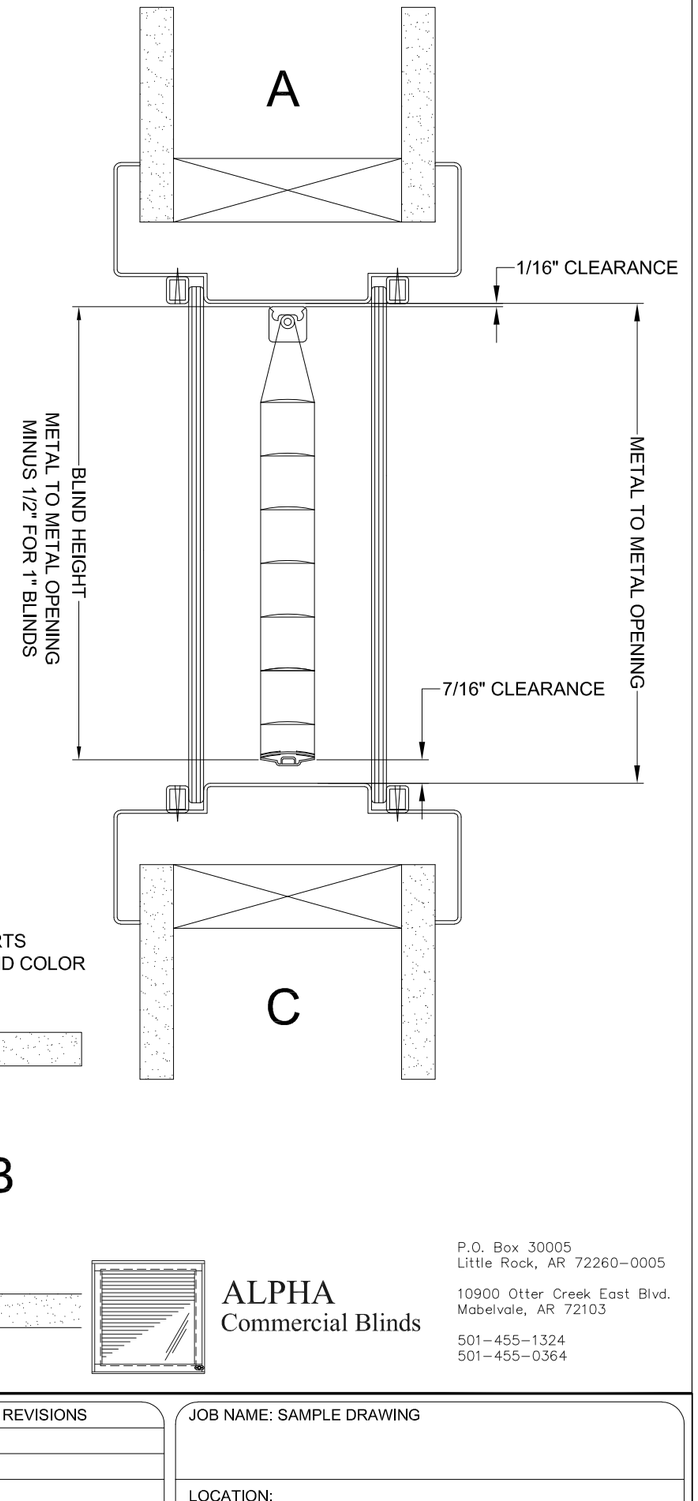

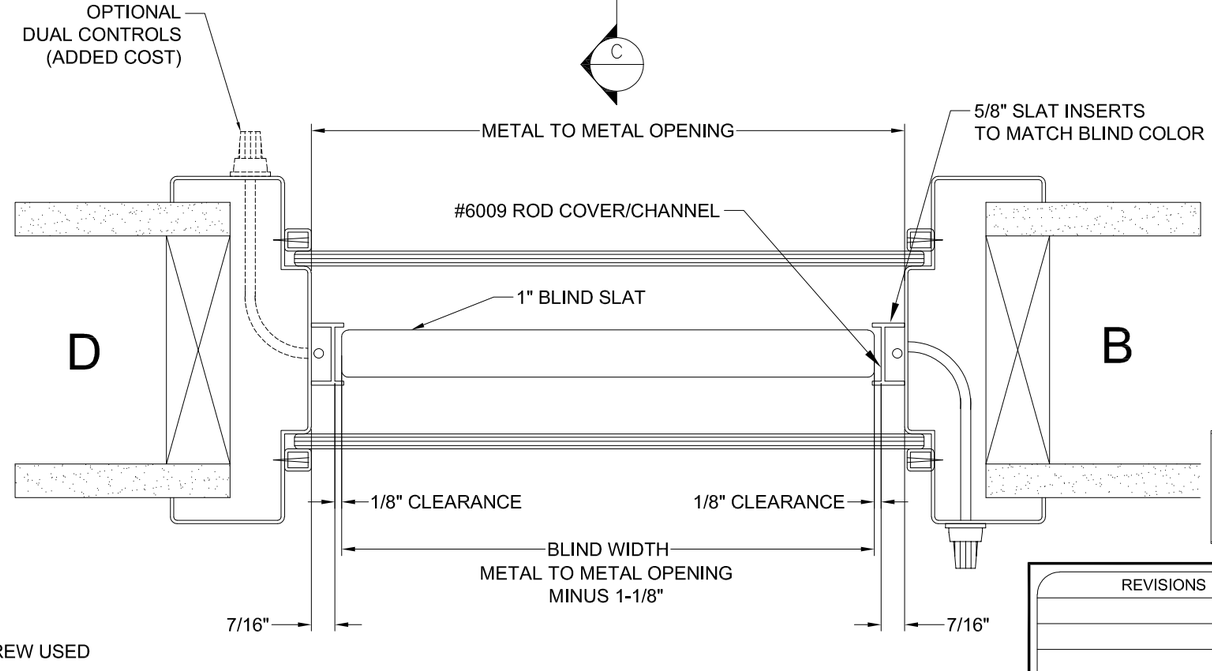

NOTE: MOUNTING DETAIL FOR #5105 TILT KNOB
MOUNS USING #8 TRUSS HEAD OR #10 PAN HEAD

ALPHA
Commercial Blinds

P.O. Box 30005
Little Rock, AR 72260-0005

10900 Otter Creek East Blvd.
Mabelvale, AR 72103

501-455-1324
501-455-0364

REVISIONS	JOB NAME: SAMPLE DRAWING
	LOCATION:
	ARCHITECT:
ADR CHECK: FB	CUSTOMER:
DRAWN: KM	DATE: SHEET NO: 1
JOB NO:	